# Northridge Residential, Inc.
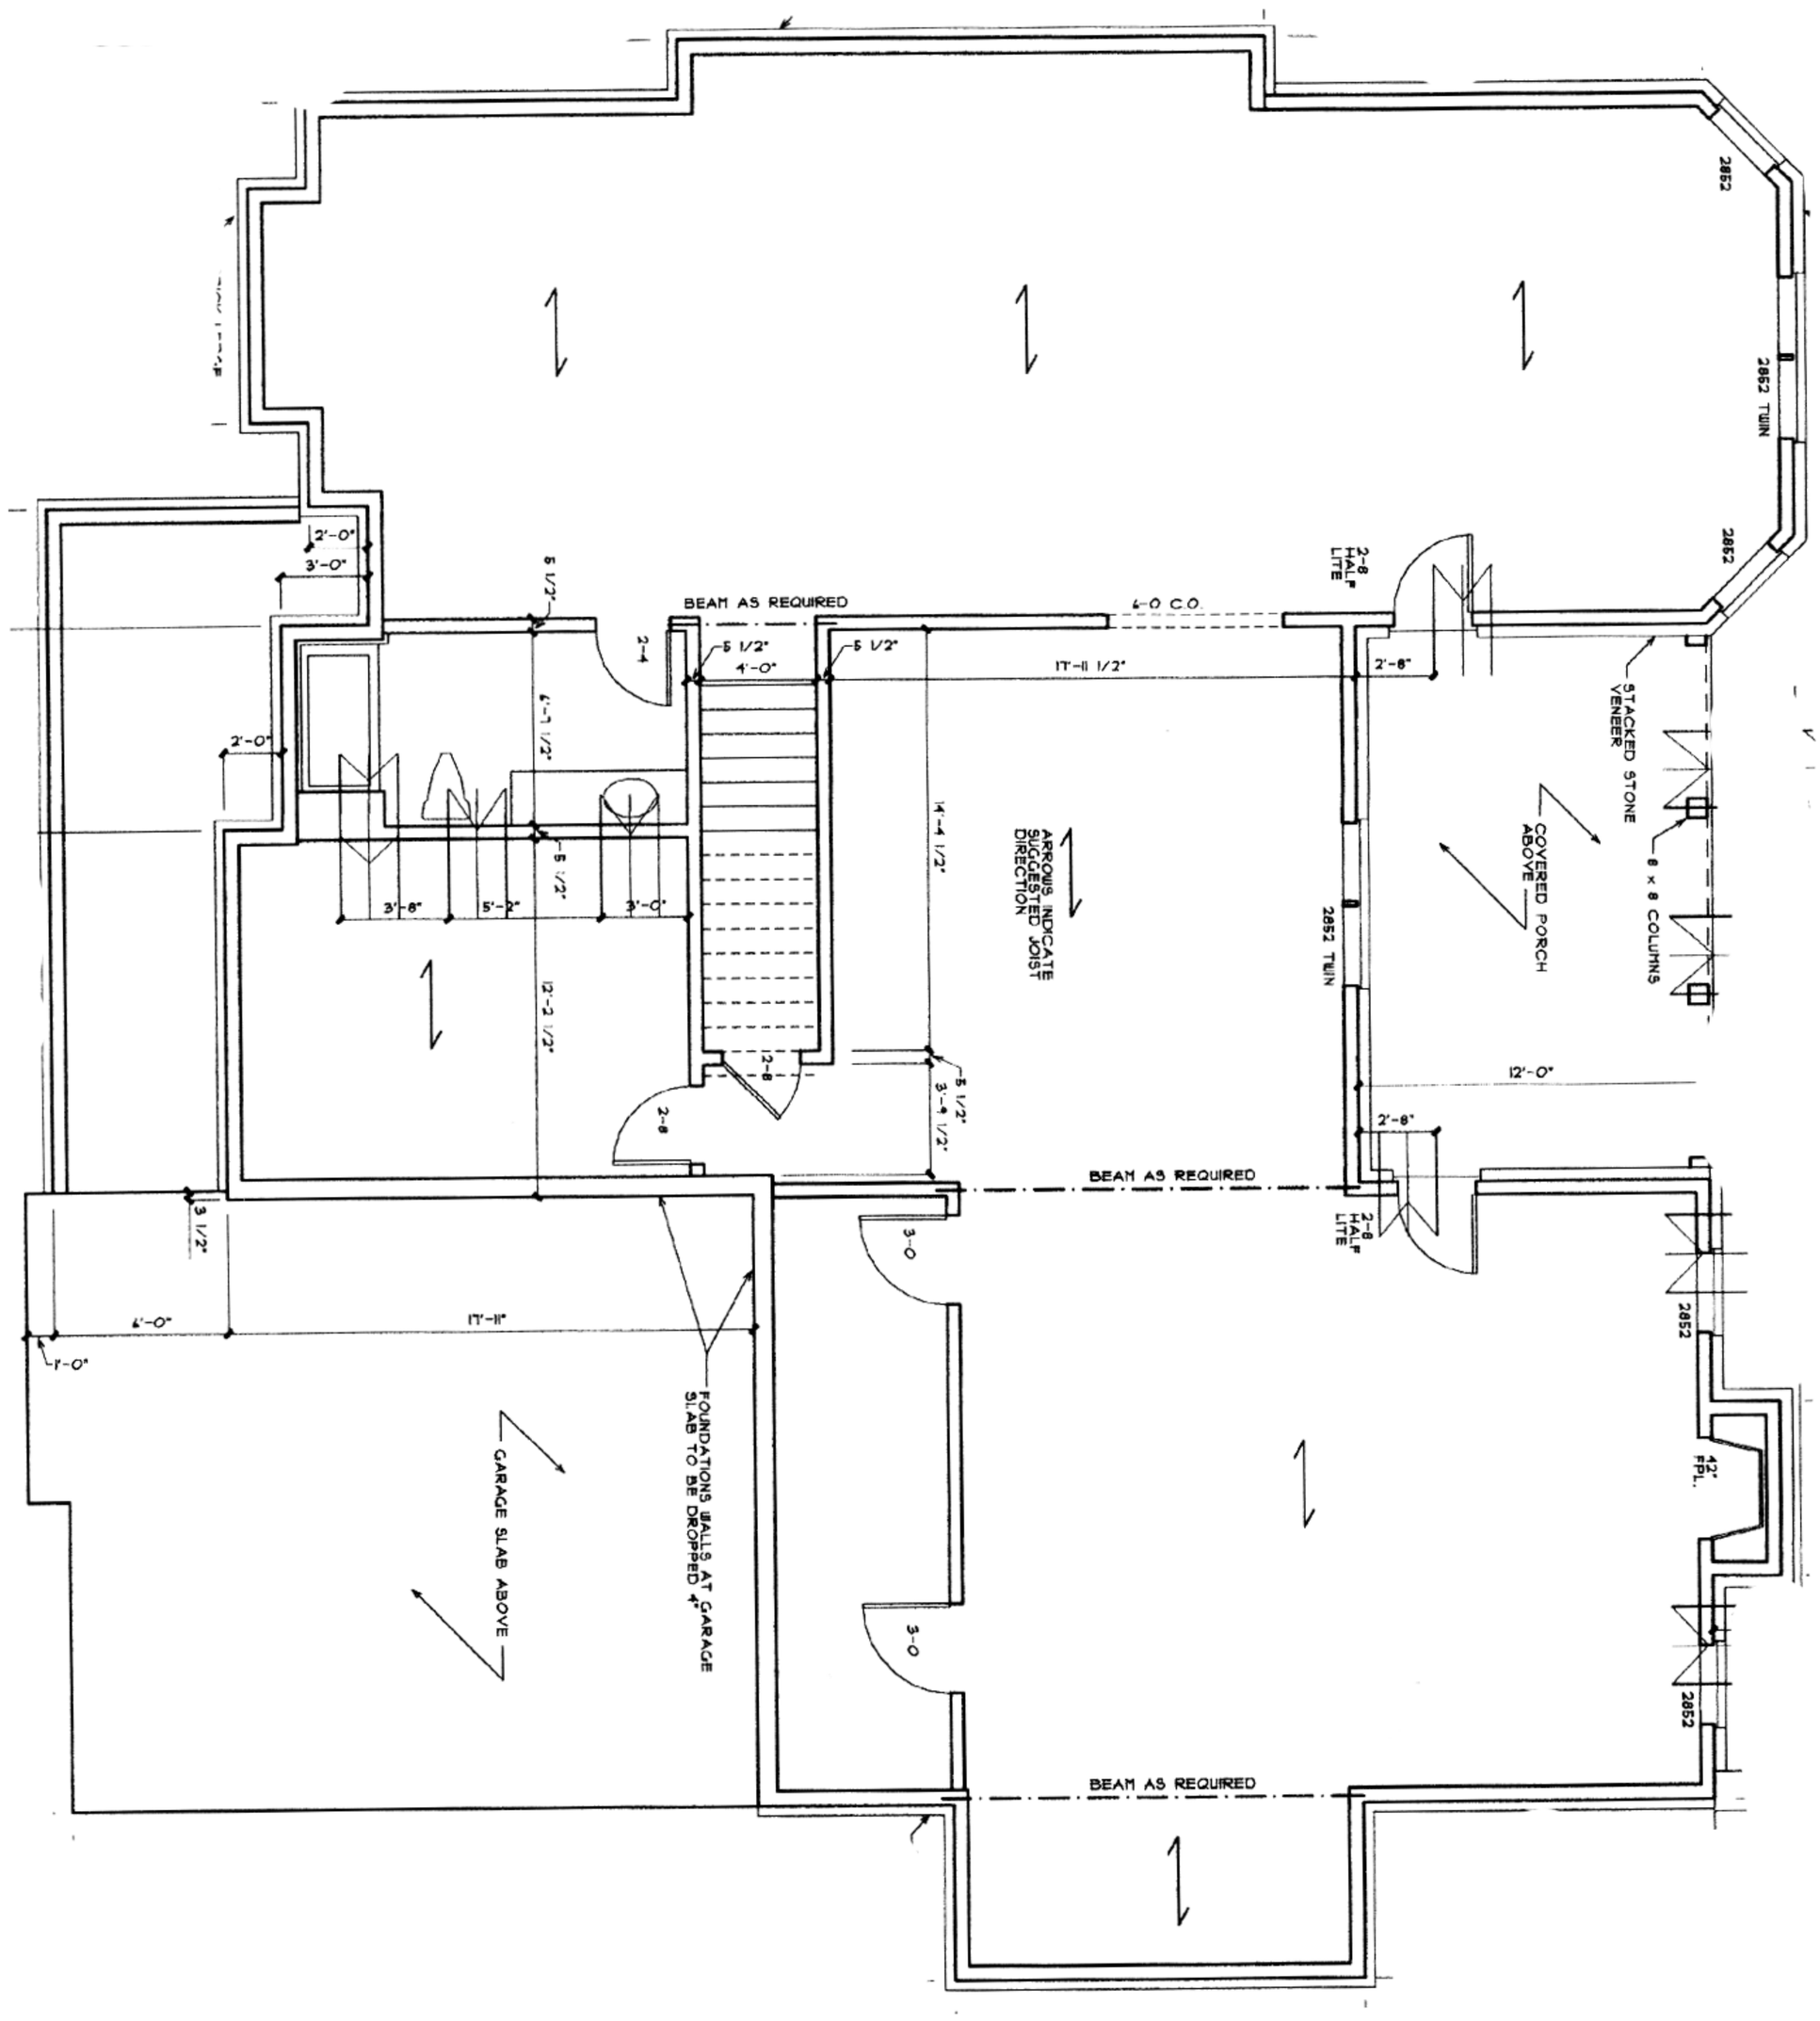
## The Oconee II
## Foundation Plan